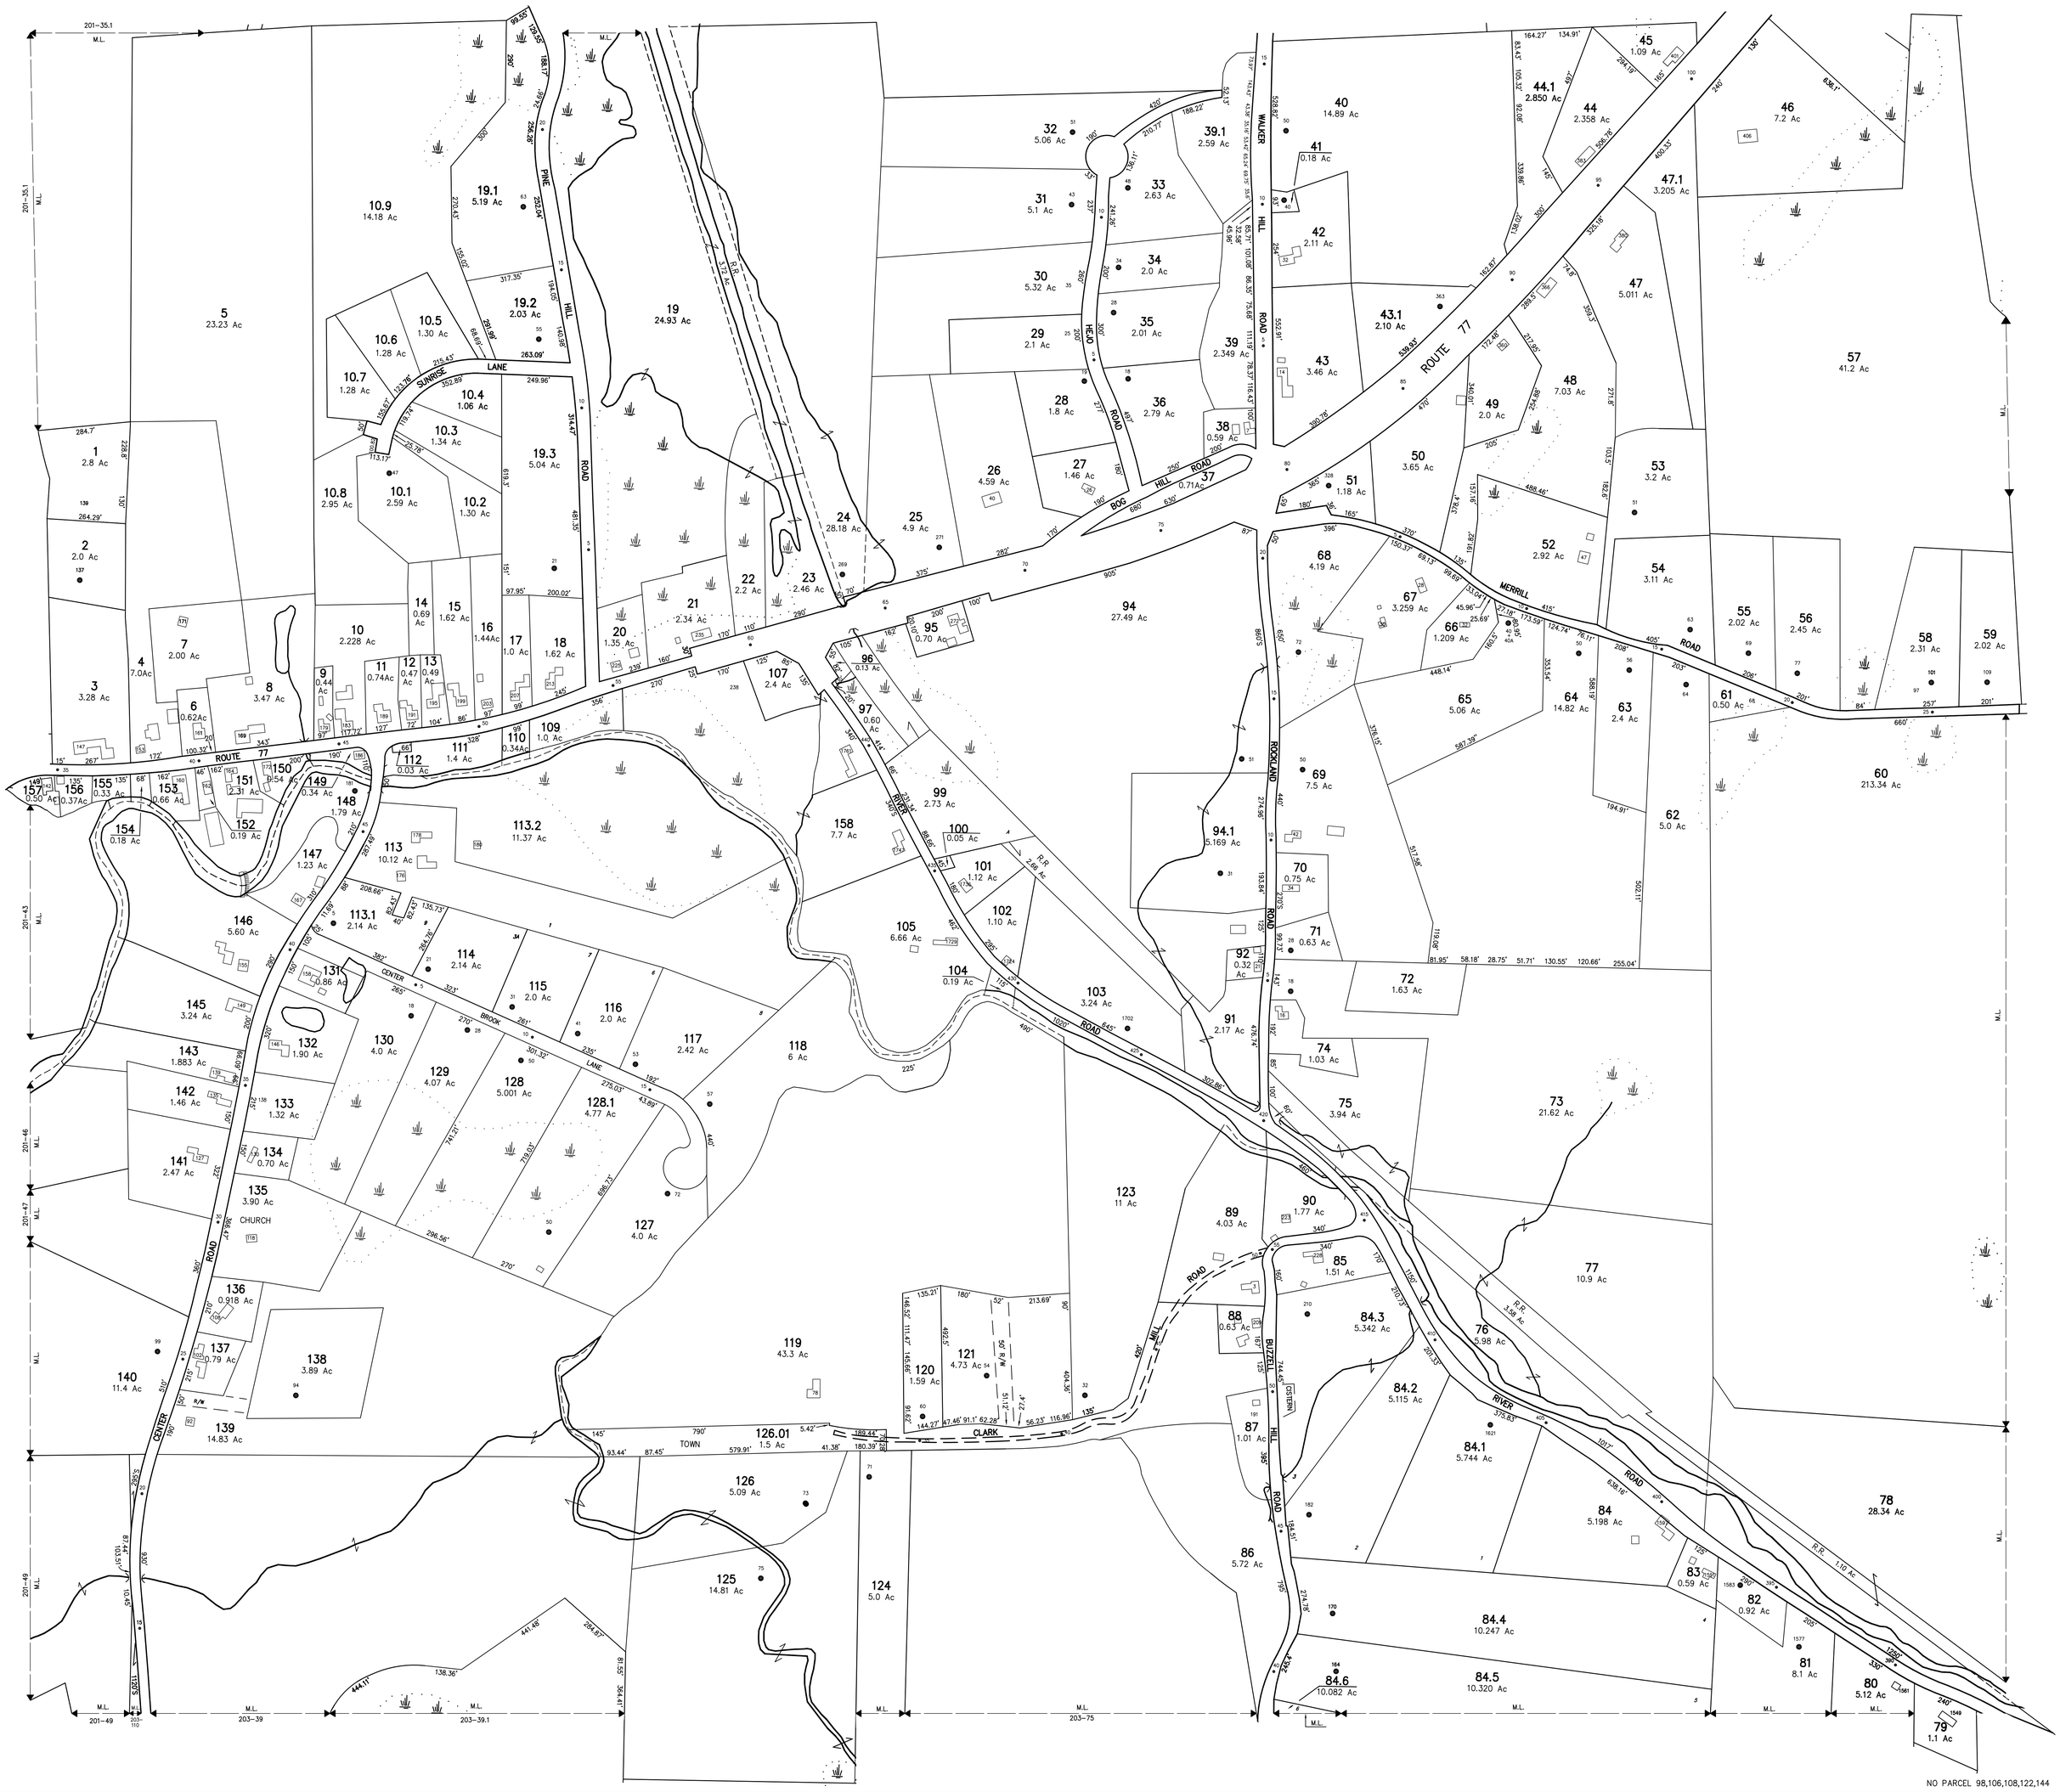

THIS MAP IS FOR ASSESSMENT PURPOSES. IT IS NOT VALID FOR LEGAL DESCRIPTION OR CONVEYANCE.

THE HORIZONTAL DATUM IS THE NEW HAMPSHIRE STATE PLANE COORDINATE SYSTEM, NAD 27.

ORIGINAL MAPPING BY: ROBERT B. TODD R.L.S. – NEW BOSTON, N.H.
PHOTOGRAMMETRY BY: H–S & ASSOCIATES, PHOTOGRAMMETRISTS, INC.
EAST PROVIDENCE, RHODE ISLAND
PHOTOGRAPHY DATE: MAY 9, 1975

REVISED & REPRINTED BY
CAI Technologies
Precision Mapping. Geospatial Solutions
11 PLEASANT STREET, LITTLETON, NH 03561
800.322.4540 - WWW.CAI-TECH.COM

LEGEND

AREA	Ac
MATCH LINE	M.L.
WATER	W
COMMON OWNERSHIP	
RIGHT OF WAY	R/W
WETLANDS	

SCALE 1" = 200'
FEET 100 0 200 400 600
METERS 50 0 50 100 150

REVISED AND REPRINTED ANNUALLY BY:
CAI TECHNOLOGIES
LITTLETON N.H.

CURRENT TO:

PROPERTY MAPS
WEARE
NEW HAMPSHIRE

INDEX DIAGRAM
402
201 | 203 | 405

MAP NO.
202