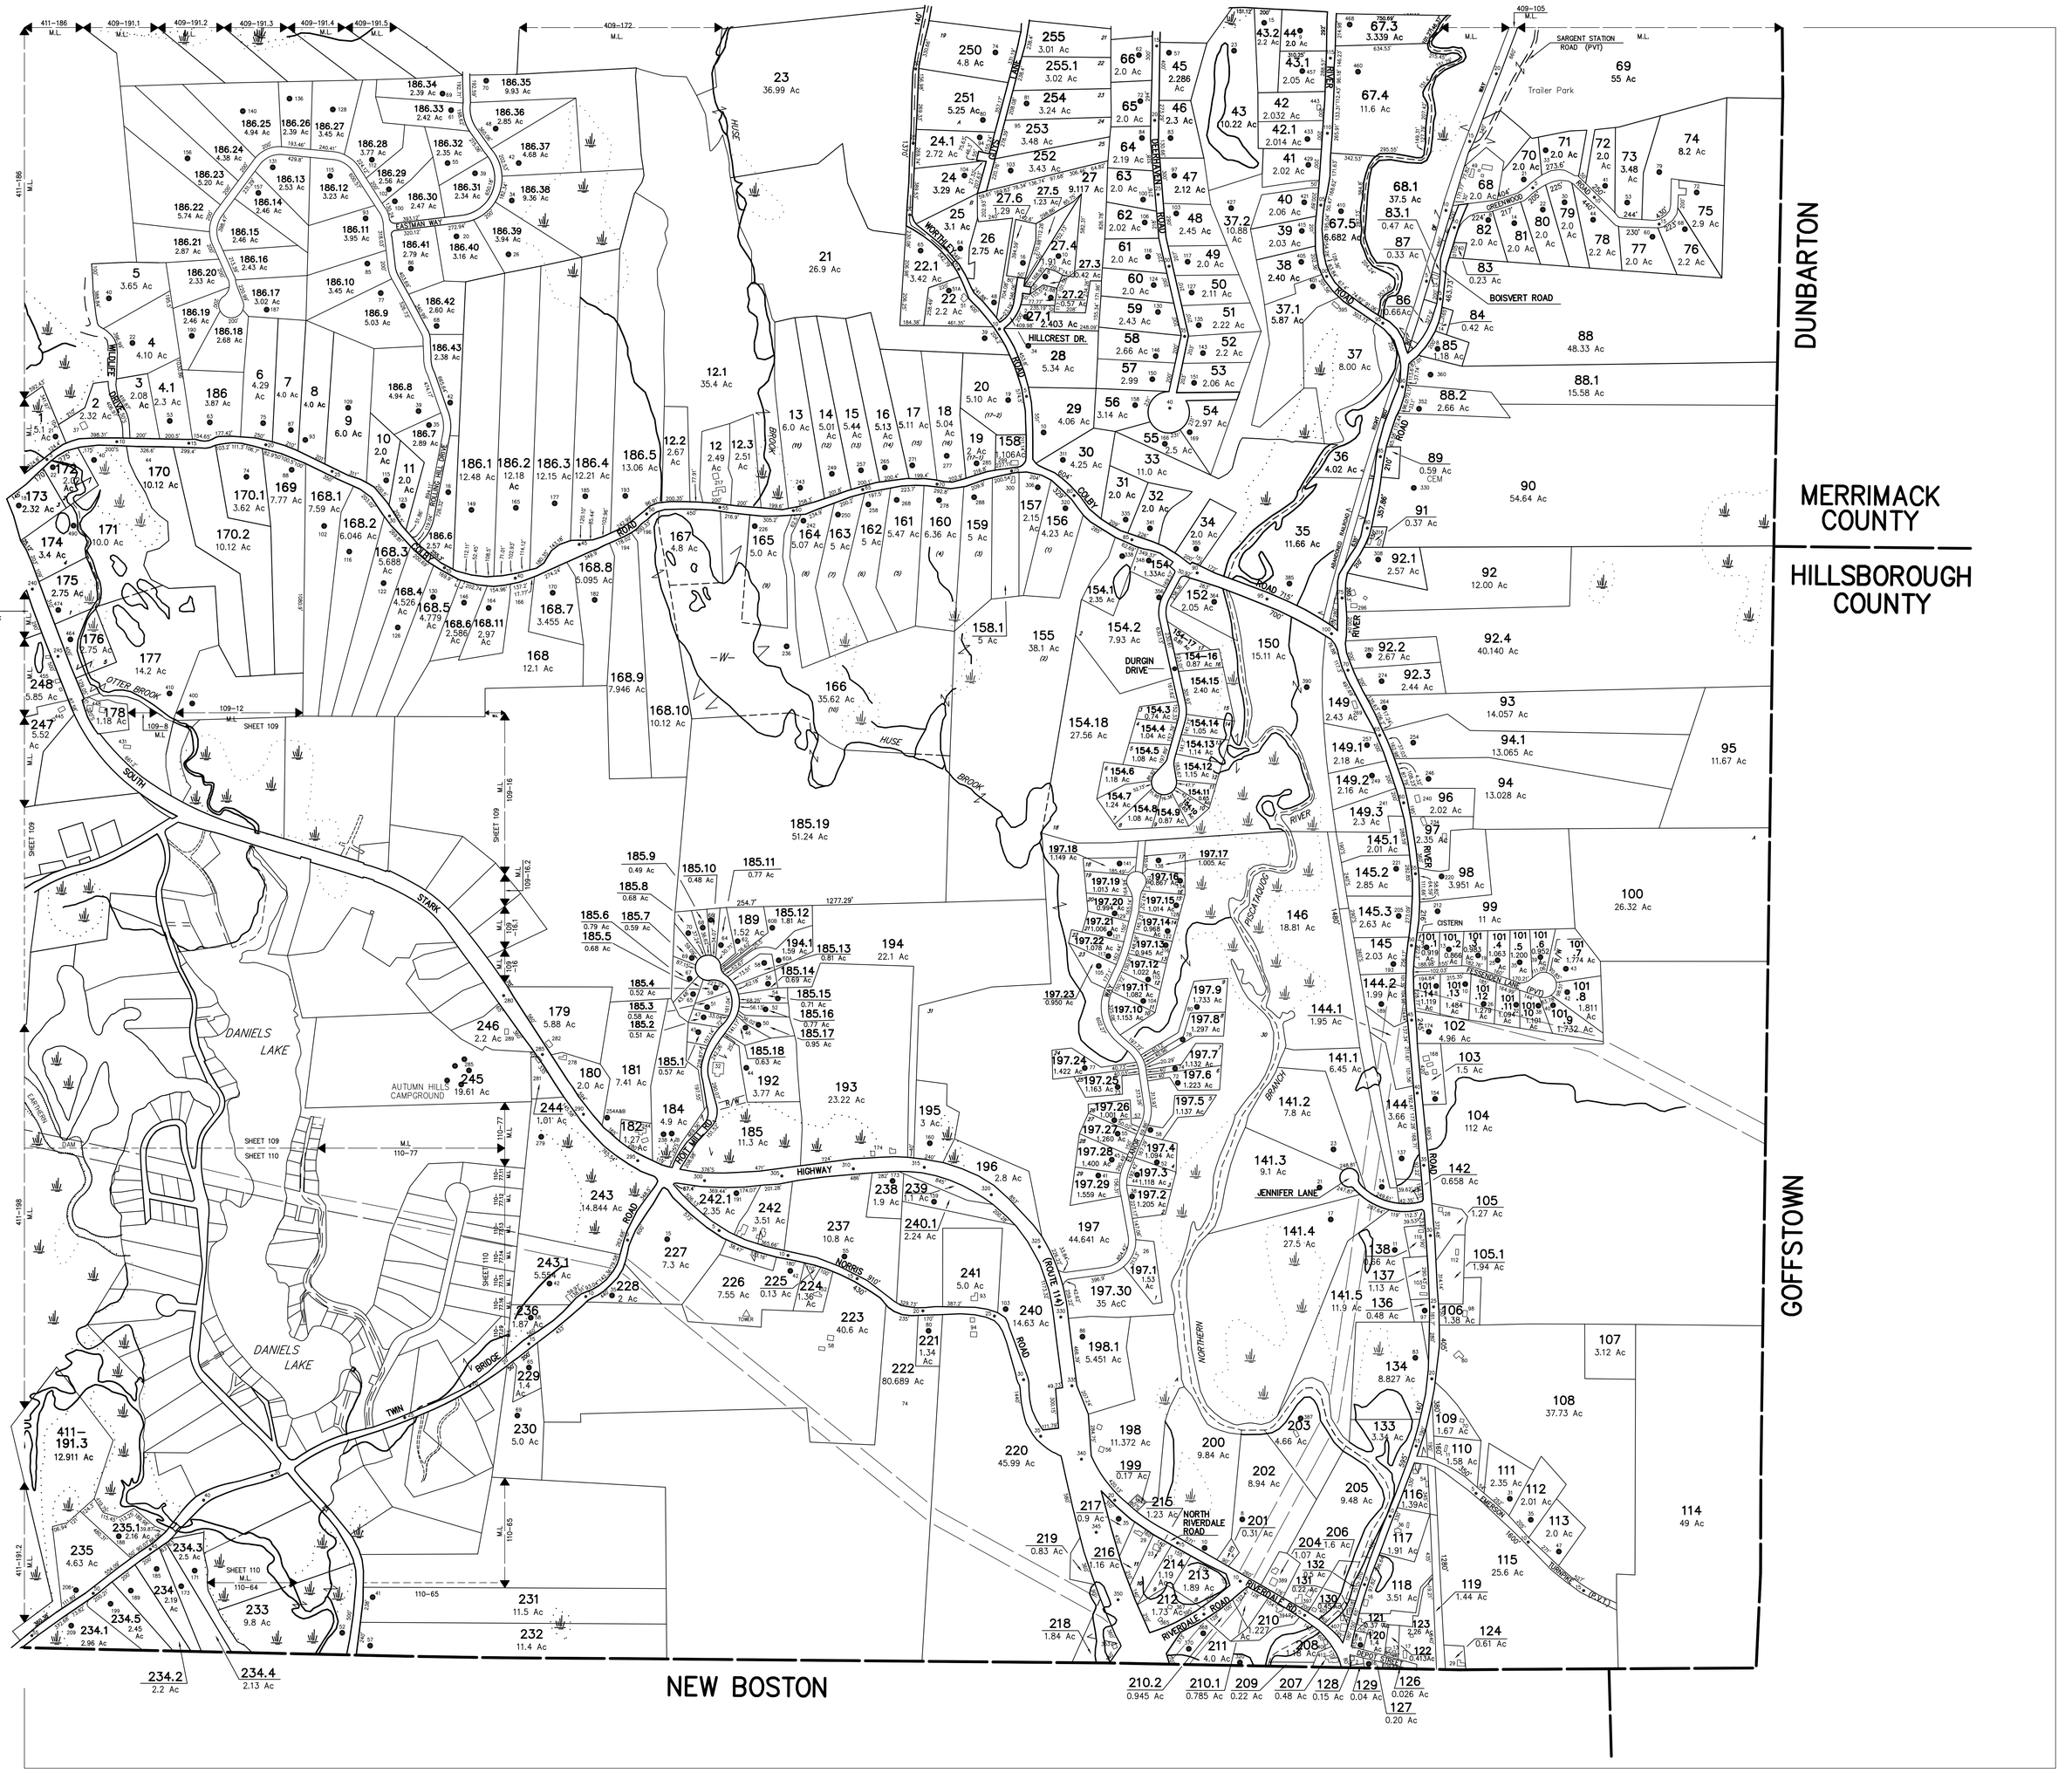

THIS MAP IS FOR ASSESSMENT PURPOSES. IT IS NOT VALID FOR LEGAL DESCRIPTION OR CONVEYANCE. THE HORIZONTAL DATUM IS THE NEW HAMPSHIRE STATE PLANE COORDINATE SYSTEM, NAD 27. ORIGINAL MAPPING BY: ROBERT B. TODD R.L.S. – NEW BOSTON, N.H. PHOTOGRAMMETRY BY: H–S & ASSOCIATES, PHOTOGRAMMETRISTS, INC. EAST PROVIDENCE, RHODE ISLAND PHOTOGRAPHY DATE: MAY 9, 1975	REVISED & REPRINTED BY CAI Technologies Precision Mapping. Geospatial Solutions. 11 PLEASANT STREET, LITTLETON, NH 03561 800.322.4540 – WWW.CAI-TECH.COM	LEGEND AREA ..... Ac MATCH LINE ..... M.L. WATER ..... –W– COMMON OWNERSHIP ..... OR RIGHT OF WAY ..... R/W WETLANDS	SCALE 1" = 400' FEET 200 0 400 800 1200 METERS 100 0 100 200 300	REVISED AND REPRINTED ANNUALLY BY: CAI TECHNOLOGIES LITTLETON N.H. CURRENT TO:	PROPERTY MAPS WEARE NEW HAMPSHIRE	INDEX DIAGRAM 408 409 411 GN	MAP NO. 412