LEGEND

SOFTWOOD TREE	IPF	IRON PIPE FOUND	
WET AREA	IPS	IRON PIPE SET	
HARDWOOD TREE	DHF	DRILL HOLE FOUND	
WOOD STAKE	DHS	DRILL HOLE SET	
BENCHMARK	IRF	IRON ROD FOUND	
WELL	IRS	IRON ROD TO BE SET	
PROPERTY LINE	SBF	STONE BOUND FOUND	
TREE STUMP	SBS	STONE BOUND TO BE SET	
TEST PIT		UTILITY POLE	
PERC TEST		STONE WALL	
4000 SF AREA DEDICATED TO SEPTIC DISPOSAL	410/8	WIRE FENCE DENOTES TAX MAP & PARCEL NUMBER	

NOTES:

1. THE SUBDIVISION REGULATIONS OF THE TOWN OF WEARE ARE A PART OF THIS PLAT AND APPROVAL OF THIS PLAT IS CONTINGENT ON COMPLETION OF ALL REQUIREMENTS OF SAID SUBDIVISION REGULATIONS, EXCEPTING ONLY ANY VARIANCES OR MODIFICATIONS MADE IN WRITING BY THE BOARD.
2. DEED REFERENCE TO TRACT BEING SUBDIVIDED IS: VOL 5280 PG 81 9/3/91 IN THE HILLSBOROUGH COUNTY REGISTRY OF DEEDS.
3. LOT 410/8-1 IS TO BE USED FOR TOWN CONSERVATION PURPOSES ONLY AND IS NOT TO BE CONSIDERED A BUILDING LOT.
4. LOT 410/8-1 TO BE ANNEXED TO LOT 407/184.
5. THIS PLAN WAS COMPILED FROM REF. PLAN #1 AND SUBDIVISION COMPUTED AND FIELD MEASUREMENTS WITH AN ELECTRONIC DISTANCE METER OF LESS THAN 1 PART IN 450.

I CERTIFY THAT THIS SURVEY PLAN WAS PREPARED BY ME OR THOSE UNDER MY DIRECT SUPERVISION.

Harry R Murray — signature — 6/26/93 — date

REFERENCE PLANS:

1. BOUNDARY SURVEY PREPARED FOR B.J. SCHAUMBURG MOUNTAIN ROAD, JULY 10, 1986, BY MILTON ATTRIDGE NOT RECORDED.
2. PLAN OF LAND, CHARLES G. ALEX, PREPARED FOR THE TOWN OF WEARE, APRIL 30, 1991, BY THS OFFICE, HCRD #25355
3. PLAN OF LAND, WEARE NH, OWNED BY HAROLD A MCLAIN, ESTHER E MCLAIN, NOV. 24, 1975, BY MERRILL A BROWN, HCRD #8911.
4. PLAN OF LAND IN WEARE, NH, OWNED BY LOUISE FARLEY, SEP 7, 1975, BY MERRILL A BROWN, HCRD #8617
5. PLAN OF LOTS IN DEERING, NH, OWNED BY, THOMAS C. & DEBORAH A JONES, JULY 8, 1980, HCRD #10280
6. SUBDIVISION PLAN OF LAND, B J SCHAUMBURG, BY MERRILL BROWN, 1983, HCRD #15879

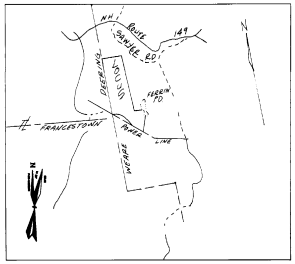

Location Sketch
APPROXIMATE SCALE: 1"=2000

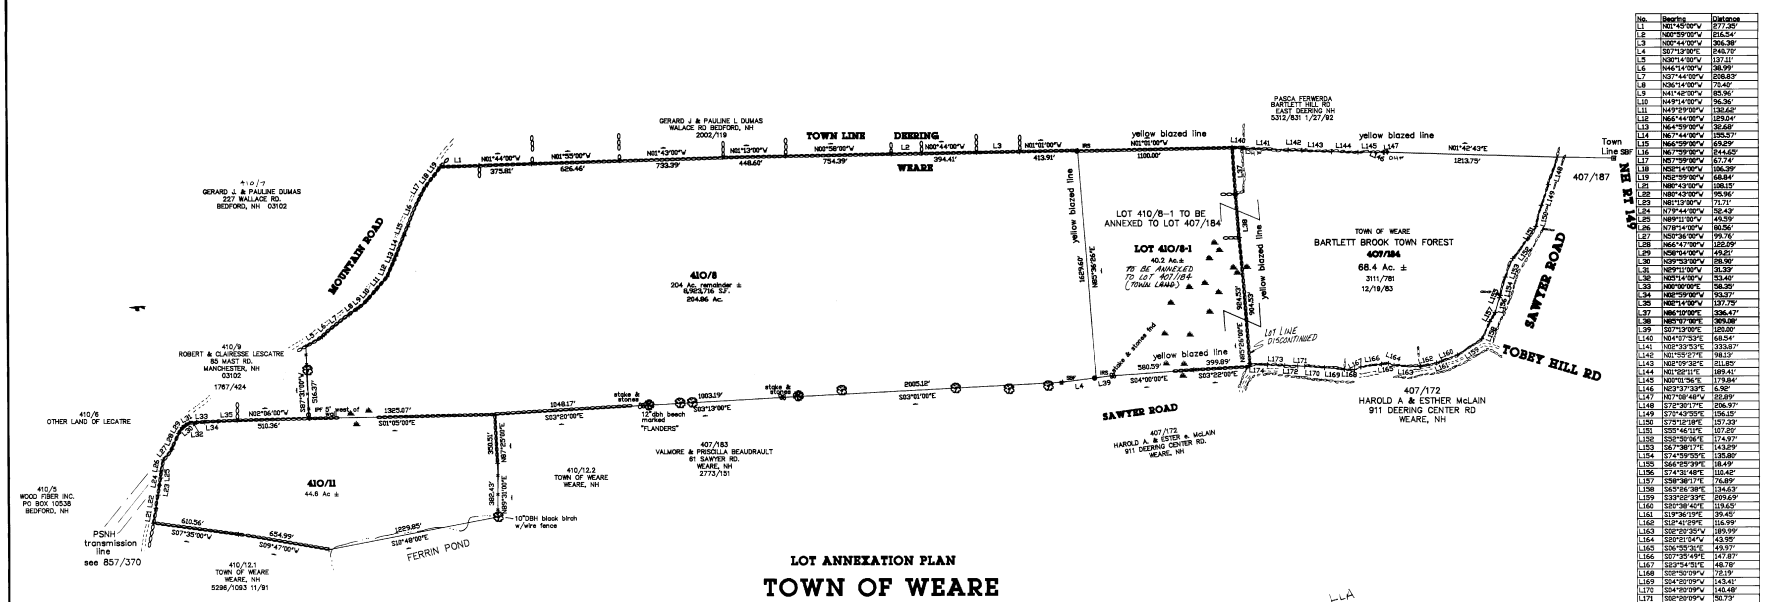

No.	Bearing	Distance
L1	N01°45'00"W	377.36'
L2	N00°59'00"W	816.54'
L3	N00°44'00"W	306.39'
L4	S07°13'00"E	246.70'
L5	N30°14'00"W	137.11'
L6	N46°14'00"W	38.99'
L7	N37°44'00"W	208.83'
L8	N36°14'00"W	73.40'
L9	N41°42'00"W	85.96'
L10	N49°14'00"W	96.36'
L11	N49°29'00"W	130.62'
L12	N66°44'00"W	129.04'
L13	N64°59'00"W	32.68'
L14	N67°44'00"W	155.57'
L15	N66°59'00"W	69.29'
L16	N67°59'00"W	244.62'
L17	N87°59'00"W	67.74'
L18	N52°14'00"W	106.39'
L19	N52°59'00"W	68.84'
L20	N80°43'00"W	108.15'
L21	N80°43'00"W	95.96'
L22	N81°13'00"W	71.71'
L24	N79°44'00"W	52.43'
L25	N89°11'00"W	49.39'
L26	N78°14'00"W	60.56'
L27	N30°36'00"W	99.76'
L28	N66°47'00"W	122.09'
L29	N58°14'00"W	49.21'
L30	N39°53'00"W	88.90'
L31	N29°11'00"W	31.39'
L32	N05°14'00"W	53.40'
L33	N00°00'00"E	58.35'
L34	N02°59'00"W	53.37'
L35	N02°14'00"W	137.75'
L37	N86°10'00"E	336.47'
L38	N85°07'00"E	369.28'
L39	S07°13'00"E	120.00'
L40	N04°07'53"E	68.54'
L41	N02°33'53"E	233.07'
L42	N01°59'07"E	98.13'
L43	N02°09'32"E	211.85'
L44	N01°28'11"E	189.41'
L45	N00°01'56"E	179.84'
L46	N23°37'39"E	6.92'
L47	N07°08'48"W	22.89'
L48	S72°39'17"E	206.97'
L49	S72°43'55"E	156.15'
L50	S75°12'18"E	157.33'
L51	S55°45'11"E	107.25'
L52	S52°50'36"E	174.97'
L53	S67°38'17"E	143.29'
L54	S74°59'55"E	135.80'
L55	S64°05'39"E	18.49'
L56	S74°31'48"E	110.42'
L57	S58°38'17"E	76.89'
L58	S45°26'38"E	134.63'
L59	S33°02'33"E	209.69'
L60	S30°38'40"E	119.63'
L61	S19°36'19"E	39.45'
L62	S12°41'29"E	116.99'
L63	S08°20'20"W	189.99'
L64	S20°21'04"W	43.95'
L65	S36°55'31"E	49.97'
L66	S07°35'49"E	147.87'
L67	S23°54'51"E	48.78'
L68	S58°30'09"W	72.19'
L69	S54°20'09"W	143.41'
L70	S54°20'09"W	140.48'
L71	S62°20'09"W	50.73'
L72	S58°20'09"W	92.66'
L73	S58°20'09"W	124.87'
L74	S54°20'09"W	126.83'

REVISION	DATE	DRWN
ADDED NOTES	9/3/93	

STATE OF NEW HAMPSHIRE — LICENSED LAND SURVEYOR — No. 554 — HARRY R. MURRAY — SIGNATURE

LOT ANNEXATION PLAN

TOWN OF WEARE

JOAN DENT, MARY HAYES, KAREN SPENCER & HELEN QUINN

WEARE, NH

SCALE: 1"=400' JUNE 26, 1993

REV 9/3/93

PREPARED BY

Harry R Murray & Family
LAND SURVEYORS
and Septic System Designers

GREENFIELD RD. FRANCESTOWN, NH 03043 547-2202 LLS 554 DESIGNER #345

LLA

PL. #26517
Dwg. 114

E 20 517 242 114

349264 93 SEP 16 AM 11:14