NO.	DATE	DESCRIPTION	BY

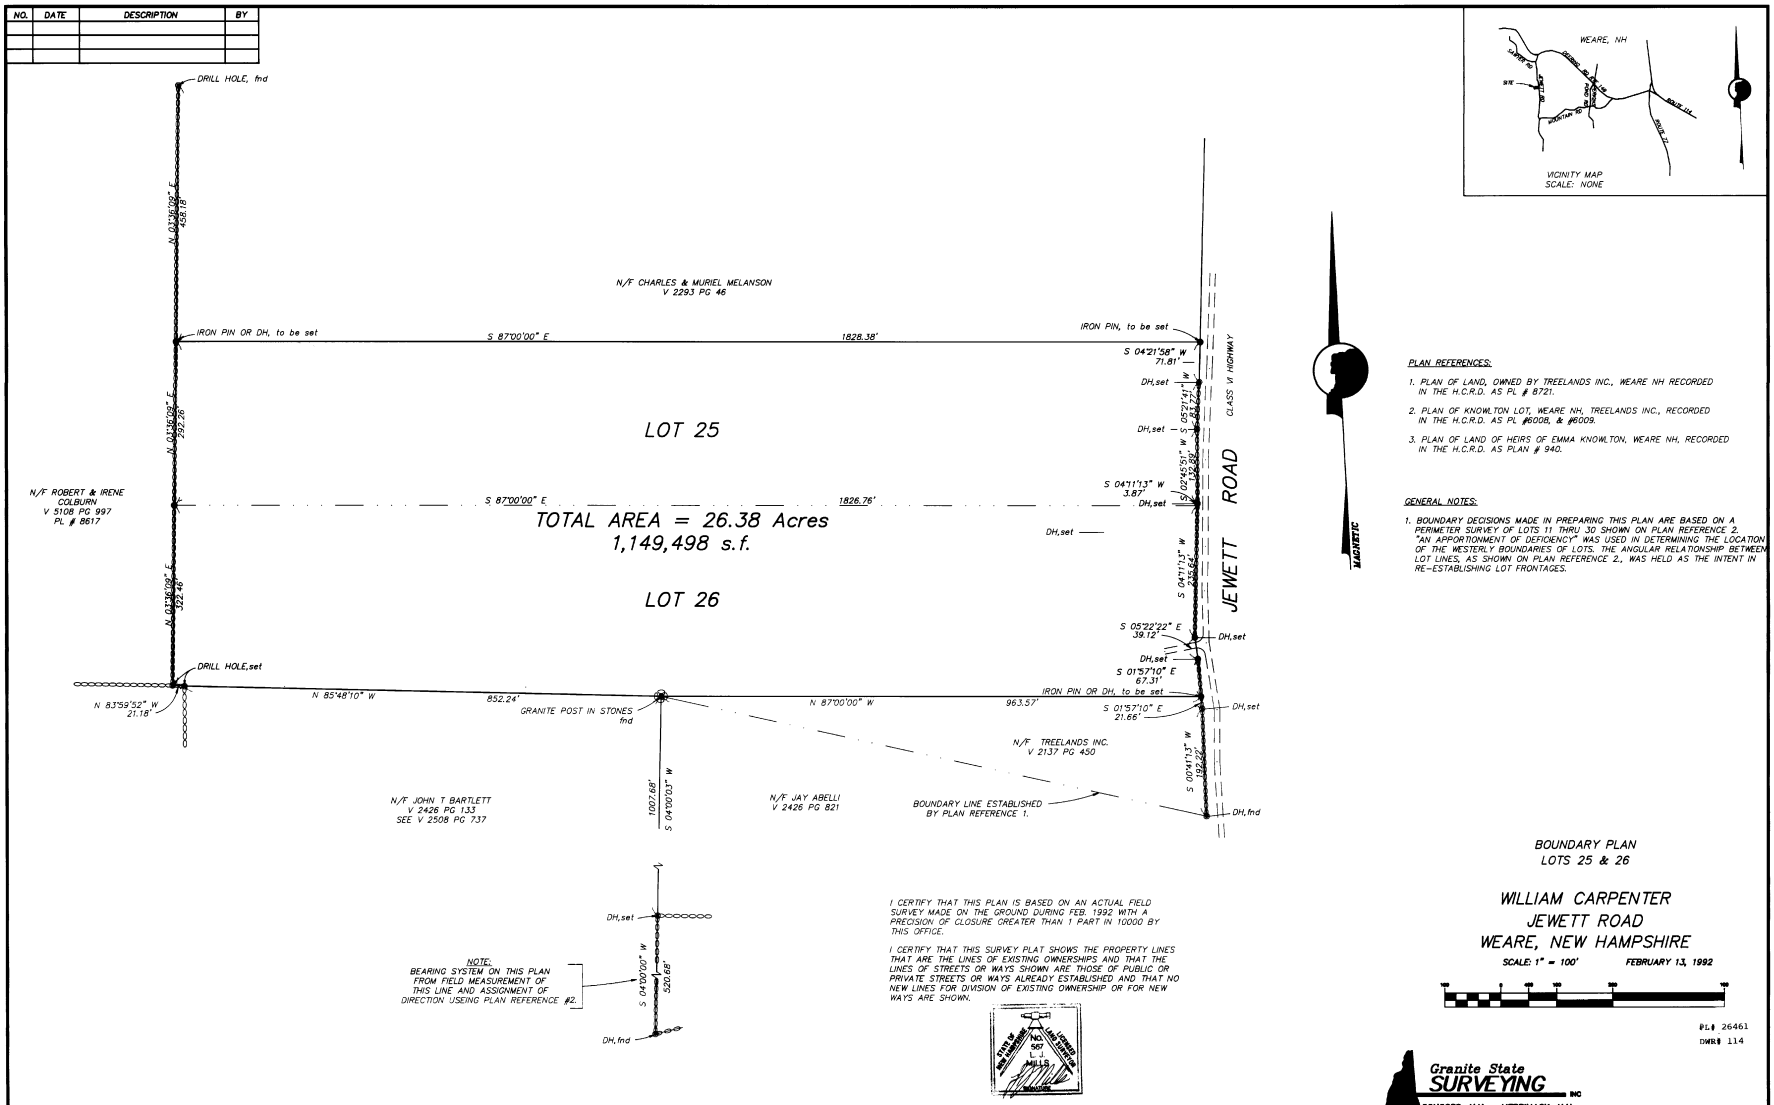

PLAN REFERENCES:

1. PLAN OF LAND, OWNED BY TREELANDS INC., WEARE NH RECORDED IN THE H.C.R.D. AS PL # 8721.
2. PLAN OF KNOWLTON LOT, WEARE NH, TREELANDS INC., RECORDED IN THE H.C.R.D. AS PL #6008, & #6009.
3. PLAN OF LAND OF HEIRS OF EMMA KNOWLTON, WEARE NH, RECORDED IN THE H.C.R.D. AS PLAN # 940.

GENERAL NOTES:

1. BOUNDARY DECISIONS MADE IN PREPARING THIS PLAN ARE BASED ON A PERIMETER SURVEY OF LOTS 11 THRU 30 SHOWN ON PLAN REFERENCE 2. "AN APPORTIONMENT OF DEFICIENCY" WAS USED IN DETERMINING THE LOCATION OF THE WESTERLY BOUNDARIES OF LOTS. THE ANGULAR RELATIONSHIP BETWEEN LOT LINES, AS SHOWN ON PLAN REFERENCE 2, WAS HELD AS THE INTENT IN RE-ESTABLISHING LOT FRONTAGES.

I CERTIFY THAT THIS PLAN IS BASED ON AN ACTUAL FIELD SURVEY MADE ON THE GROUND DURING FEB. 1992 WITH A PRECISION OF CLOSURE GREATER THAN 1 PART IN 10000 BY THIS OFFICE.

I CERTIFY THAT THIS SURVEY PLAT SHOWS THE PROPERTY LINES THAT ARE THE LINES OF EXISTING OWNERSHIPS AND THAT THE LINES OF STREETS OR WAYS SHOWN ARE THOSE OF PUBLIC OR PRIVATE STREETS OR WAYS ALREADY ESTABLISHED AND THAT NO NEW LINES FOR DIVISION OF EXISTING OWNERSHIP OR FOR NEW WAYS ARE SHOWN.

BOUNDARY PLAN
LOTS 25 & 26

WILLIAM CARPENTER
JEWETT ROAD
WEARE, NEW HAMPSHIRE

SCALE: 1" = 100' FEBRUARY 13, 1992

PLA 26461
DWR# 114

Granite State SURVEYING INC
CONCORD, N.H. • MERRIMACK, N.H.
228-0002 424-5103

FILE# 8275-1 F F.B.- 18 & 20

93 AUG 17 PM 2:44 34321 #26461 Dwr 114