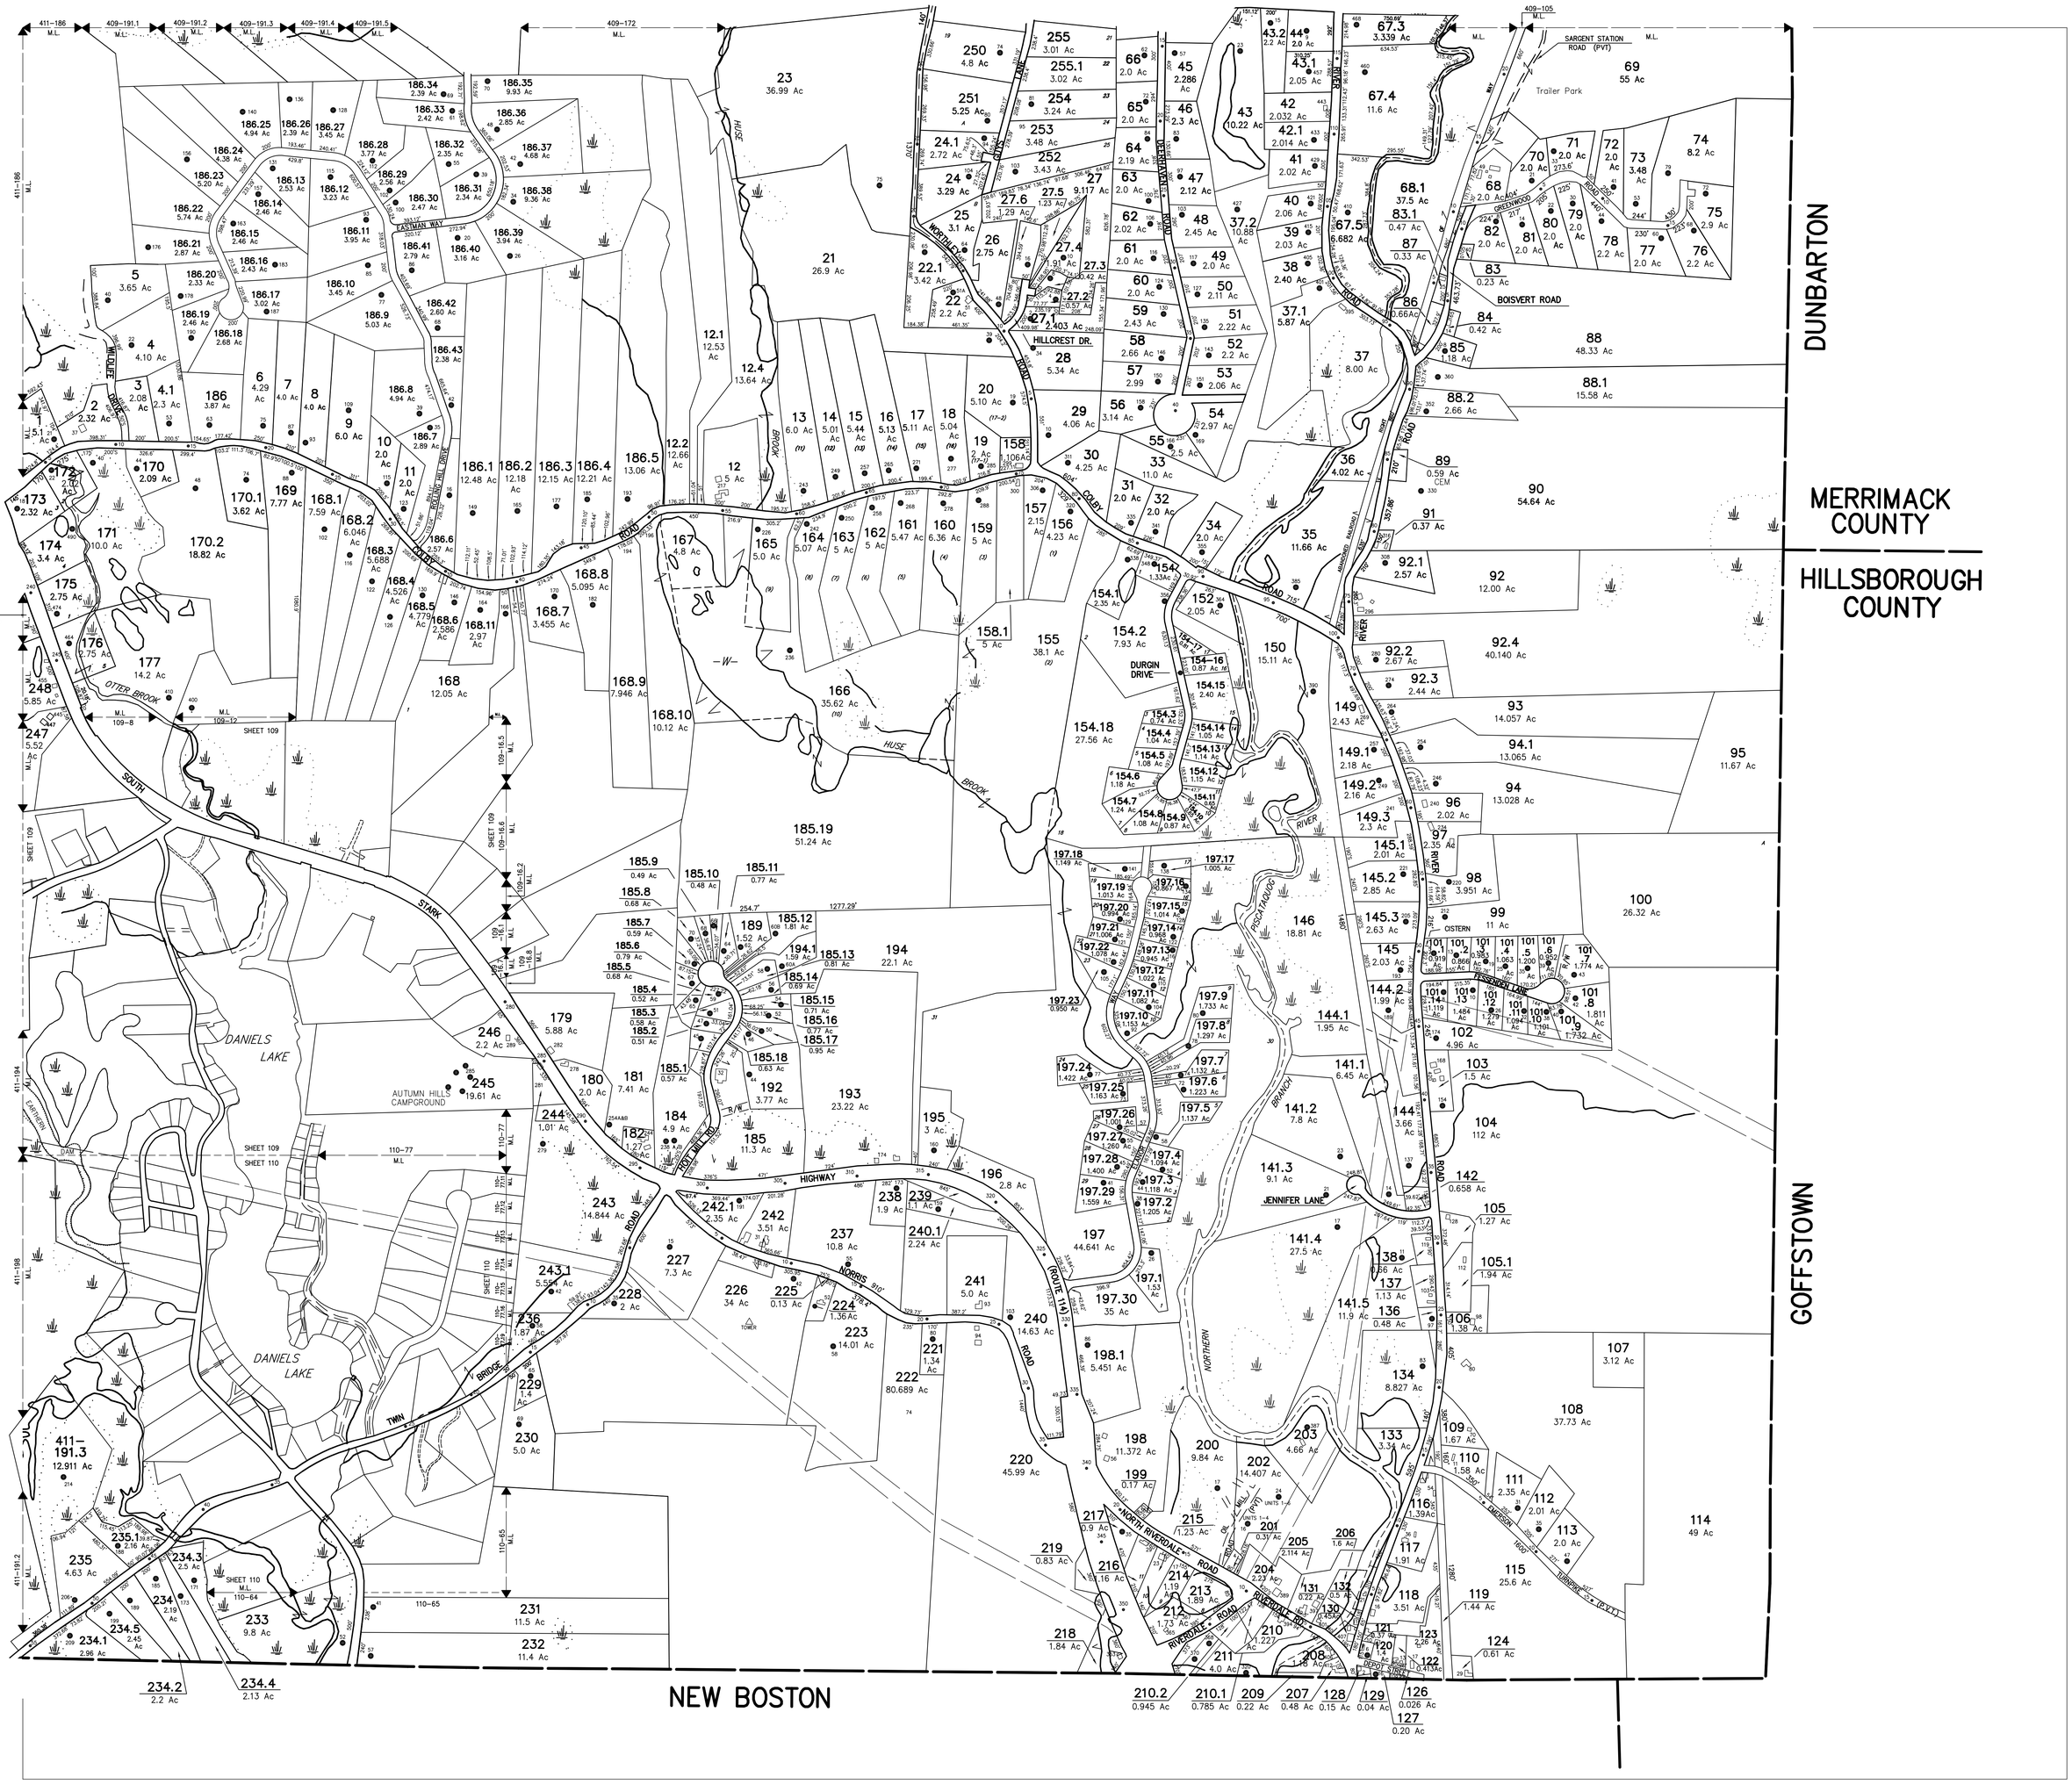

NO PARCEL 12.3,125,135,139,140,143,147,148,151,153,178,183,186,187,188,190

THIS MAP IS FOR ASSESSMENT PURPOSES. IT IS NOT VALID FOR LEGAL DESCRIPTION OR CONVEYANCE.

THE HORIZONTAL DATUM IS THE NEW HAMPSHIRE STATE PLANE COORDINATE SYSTEM, NAD 27.

ORIGINAL MAPPING BY: ROBERT B. TODD R.L.S. – NEW BOSTON, N.H.
PHOTOGRAMMETRY BY: H–S & ASSOCIATES, PHOTOGRAMMETRISTS, INC.
EAST PROVIDENCE, RHODE ISLAND
PHOTOGRAPHY DATE: MAY 9, 1975

REVISED & REPRINTED BY
CAI Technologies
Precision Mapping. Geospatial Solutions.
11 PLEASANT STREET, LITTLETON, NH 03561
800.322.4540 - WWW.CAI-TECH.COM

LEGEND

AREA	Ac
MATCH LINE	M.L.
WATER	–W–
COMMON OWNERSHIP	OR
RIGHT OF WAY	R/W
WETLANDS	

SCALE 1" = 400'
FEET 200 0 400 800 1200
METERS 100 0 100 200 300

REVISED AND REPRINTED ANNUALLY BY:
CAI TECHNOLOGIES
LITTLETON N.H.

CURRENT TO:

PROPERTY MAPS
WEARE
NEW HAMPSHIRE

INDEX DIAGRAM
408 409
411
GN

MAP NO.
412