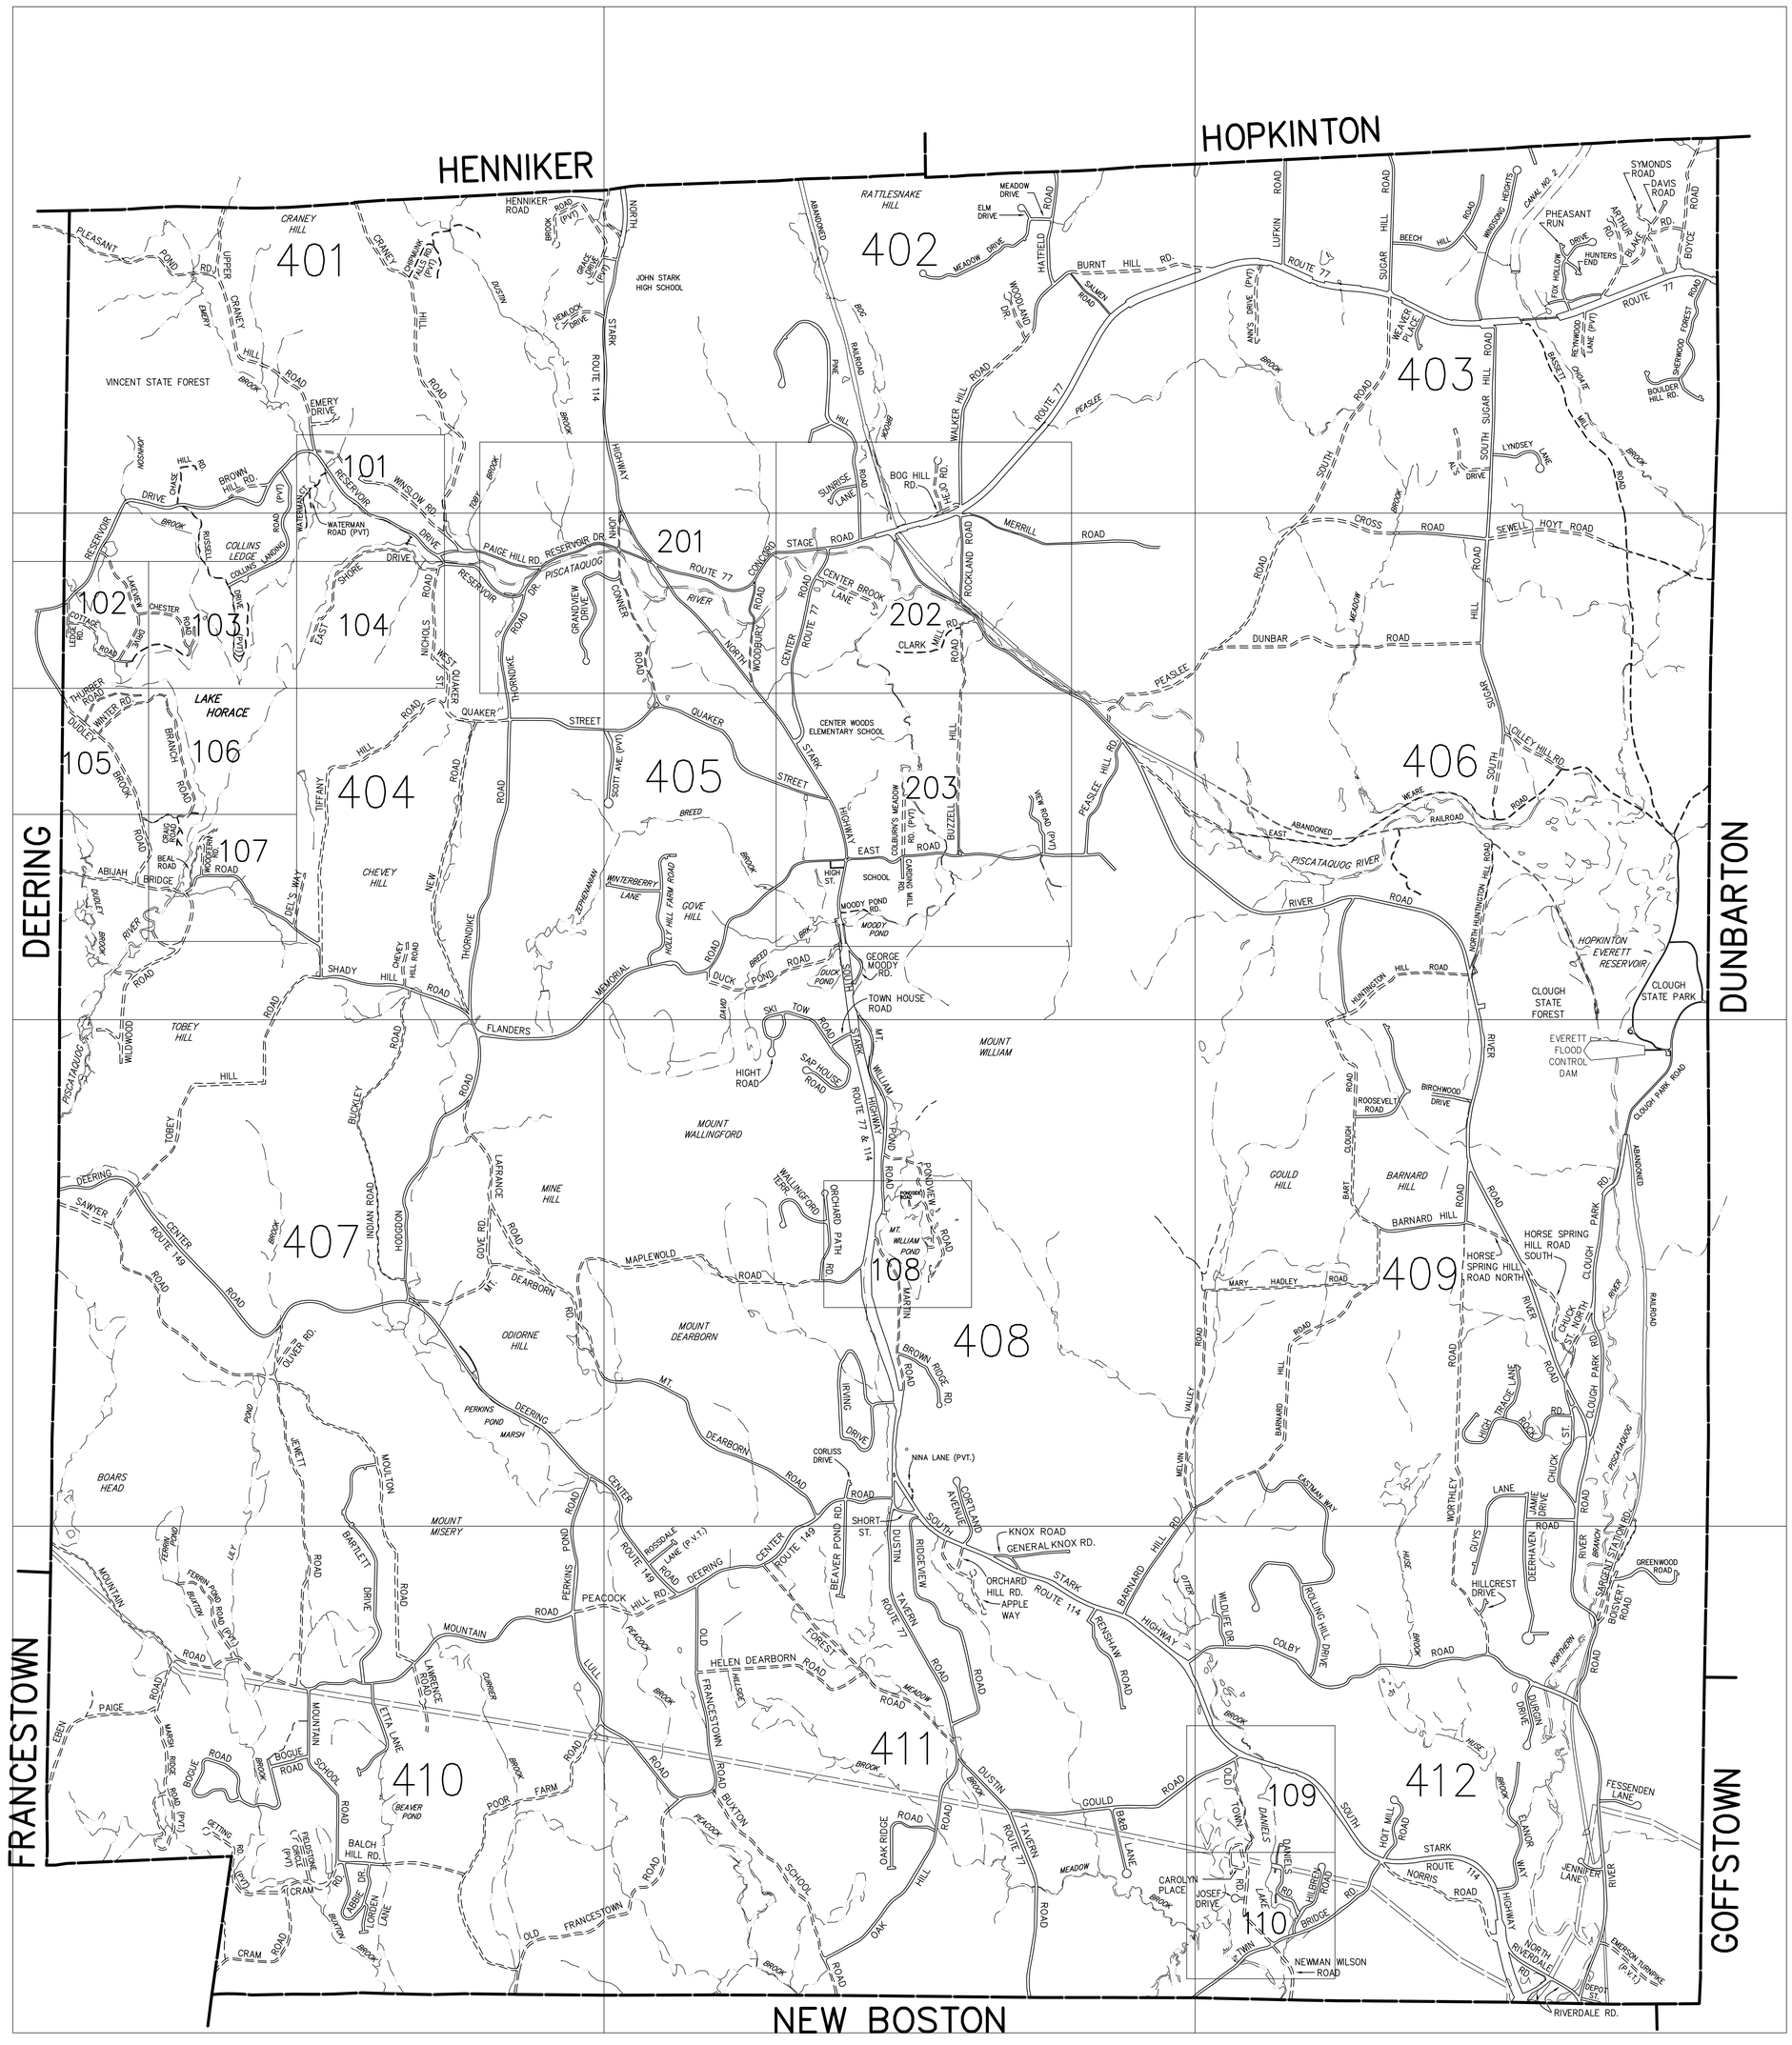

THIS MAP IS FOR ASSESSMENT PURPOSES. IT IS NOT VALID FOR LEGAL DESCRIPTION OR CONVEYANCE.

THE HORIZONTAL DATUM IS THE NEW HAMPSHIRE STATE PLANE COORDINATE SYSTEM, NAD 27.

ORIGINAL MAPPING BY: ROBERT B. TODD R.L.S. – NEW BOSTON, N.H.
PHOTOGRAMMETRY BY: H–S & ASSOCIATES, PHOTOGRAMMETRISTS, INC.
EAST PROVIDENCE, RHODE ISLAND
PHOTOGRAPHY DATE: MAY 9, 1975

REVISED & REPRINTED BY
CAI Technologies
Precision Mapping. Geospatial Solutions.
11 PLEASANT STREET, LITTLETON, NH 03561
800.322.4540 - WWW.CAI-TECH.COM

LEGEND
PAVED ROAD
UNPAVED ROAD
WATER
UTILITY EASEMENT
MAP NUMBER 101

SCALE 1" = 1500'
FEET 750 0 1500 3000 4500
METERS 375 0 375 750 1125

REVISED AND REPRINTED ANNUALLY BY:
CAI TECHNOLOGIES
LITTLETON N.H.

CURRENT TO:

PROPERTY MAPS
WEARE
NEW HAMPSHIRE

INDEX MAP